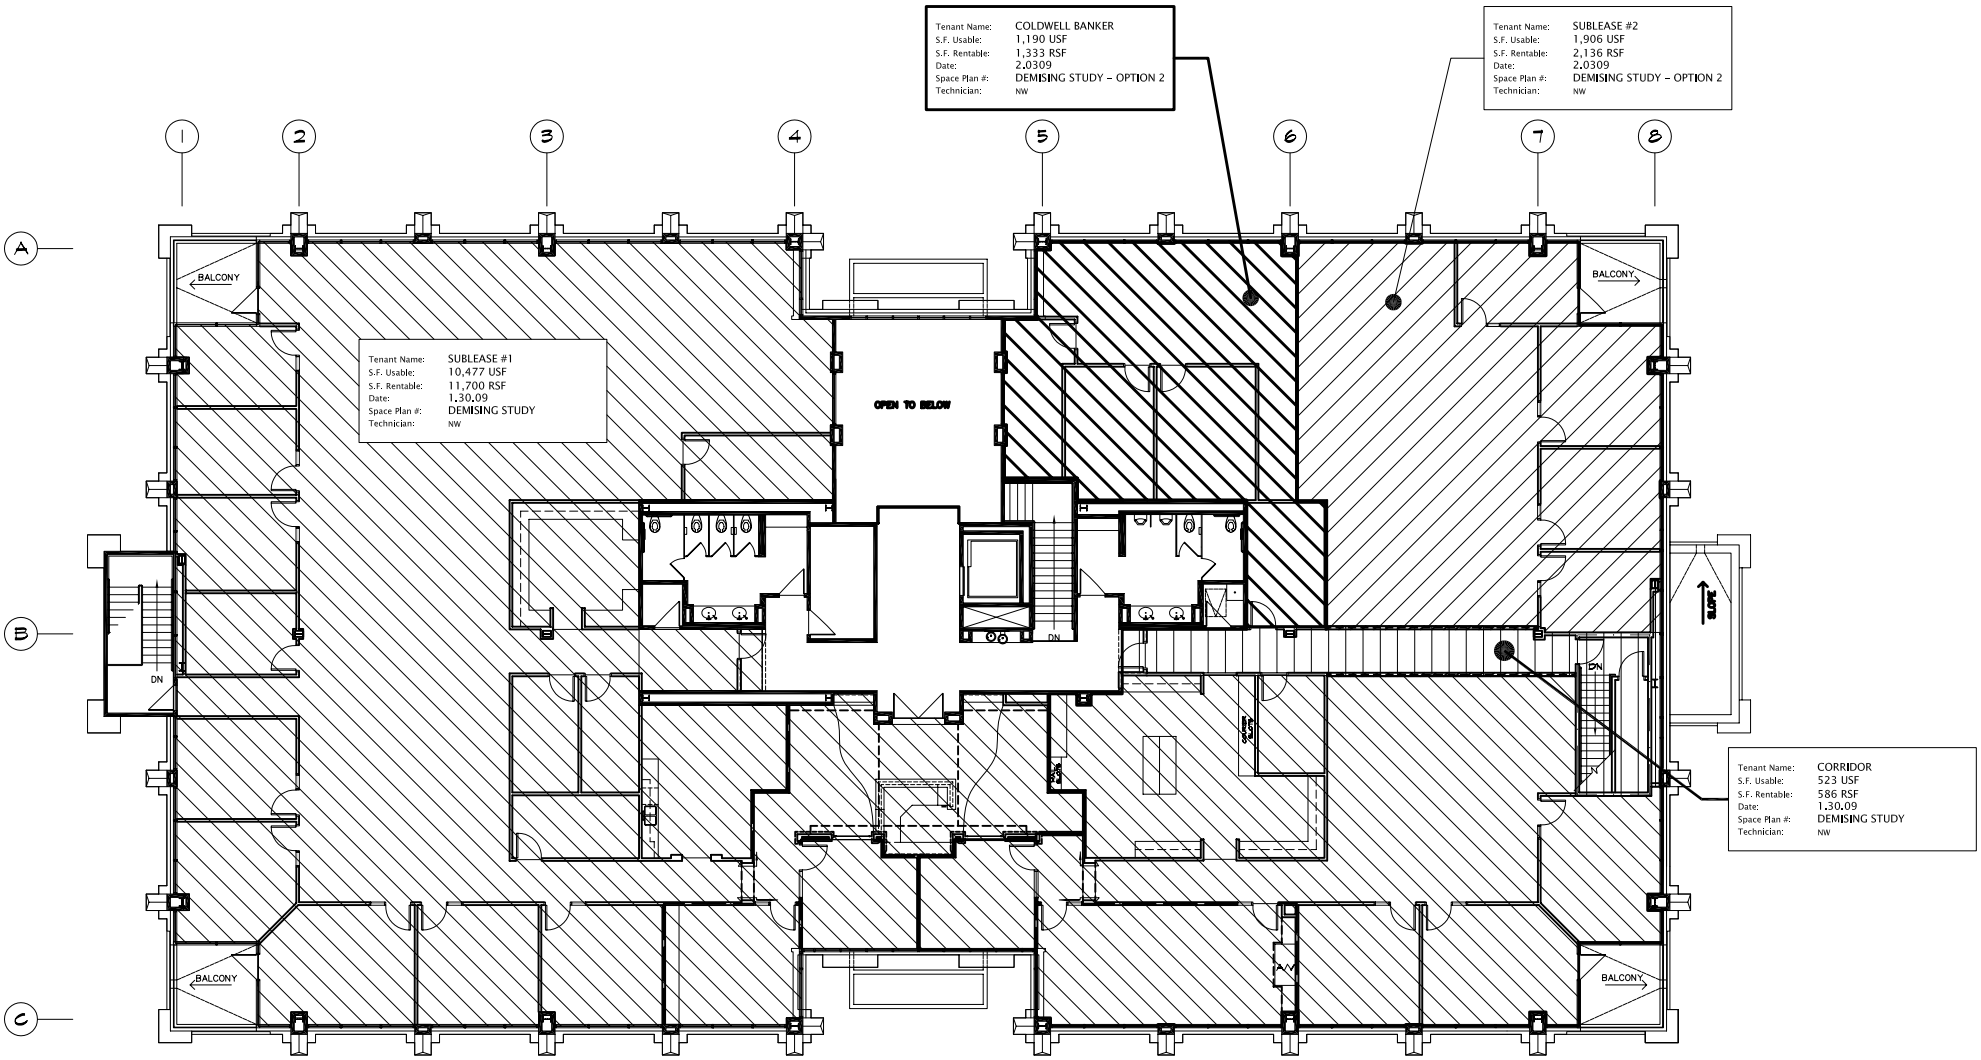

2ND FLOOR PLAN

SCALE: N.T.S.

NORTH